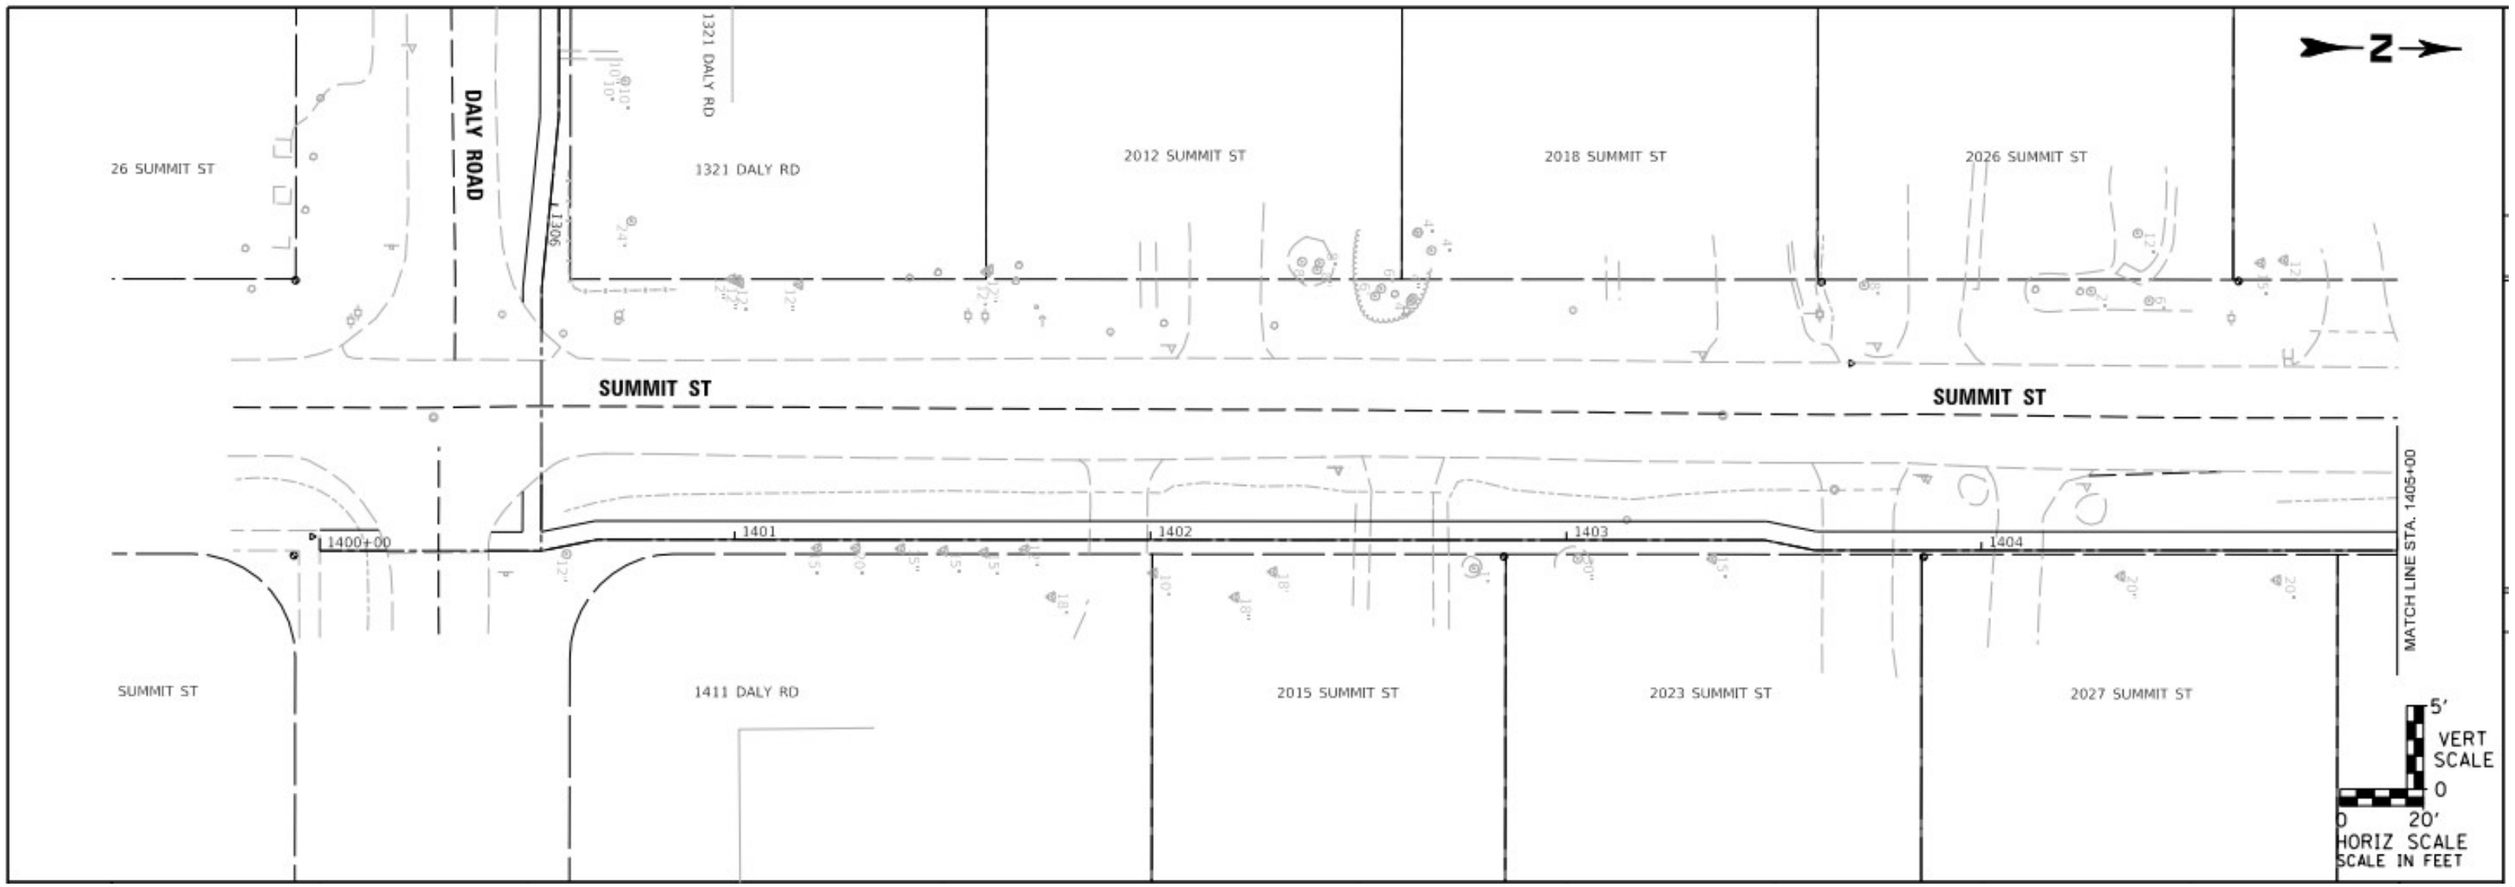
N
26 SUMMIT ST
DALY ROAD
1306
1321 DALY RD
1321 DALY RD
2012 SUMMIT ST
2018 SUMMIT ST
2026 SUMMIT ST
SUMMIT ST
SUMMIT ST
1400+00
1401
1402
1403
1404
MATCH LINE STA. 1405+00
SUMMIT ST
1411 DALY RD
2015 SUMMIT ST
2023 SUMMIT ST
2027 SUMMIT ST
5'
VERT SCALE
0
0
20'
HORIZ SCALE
SCALE IN FEET

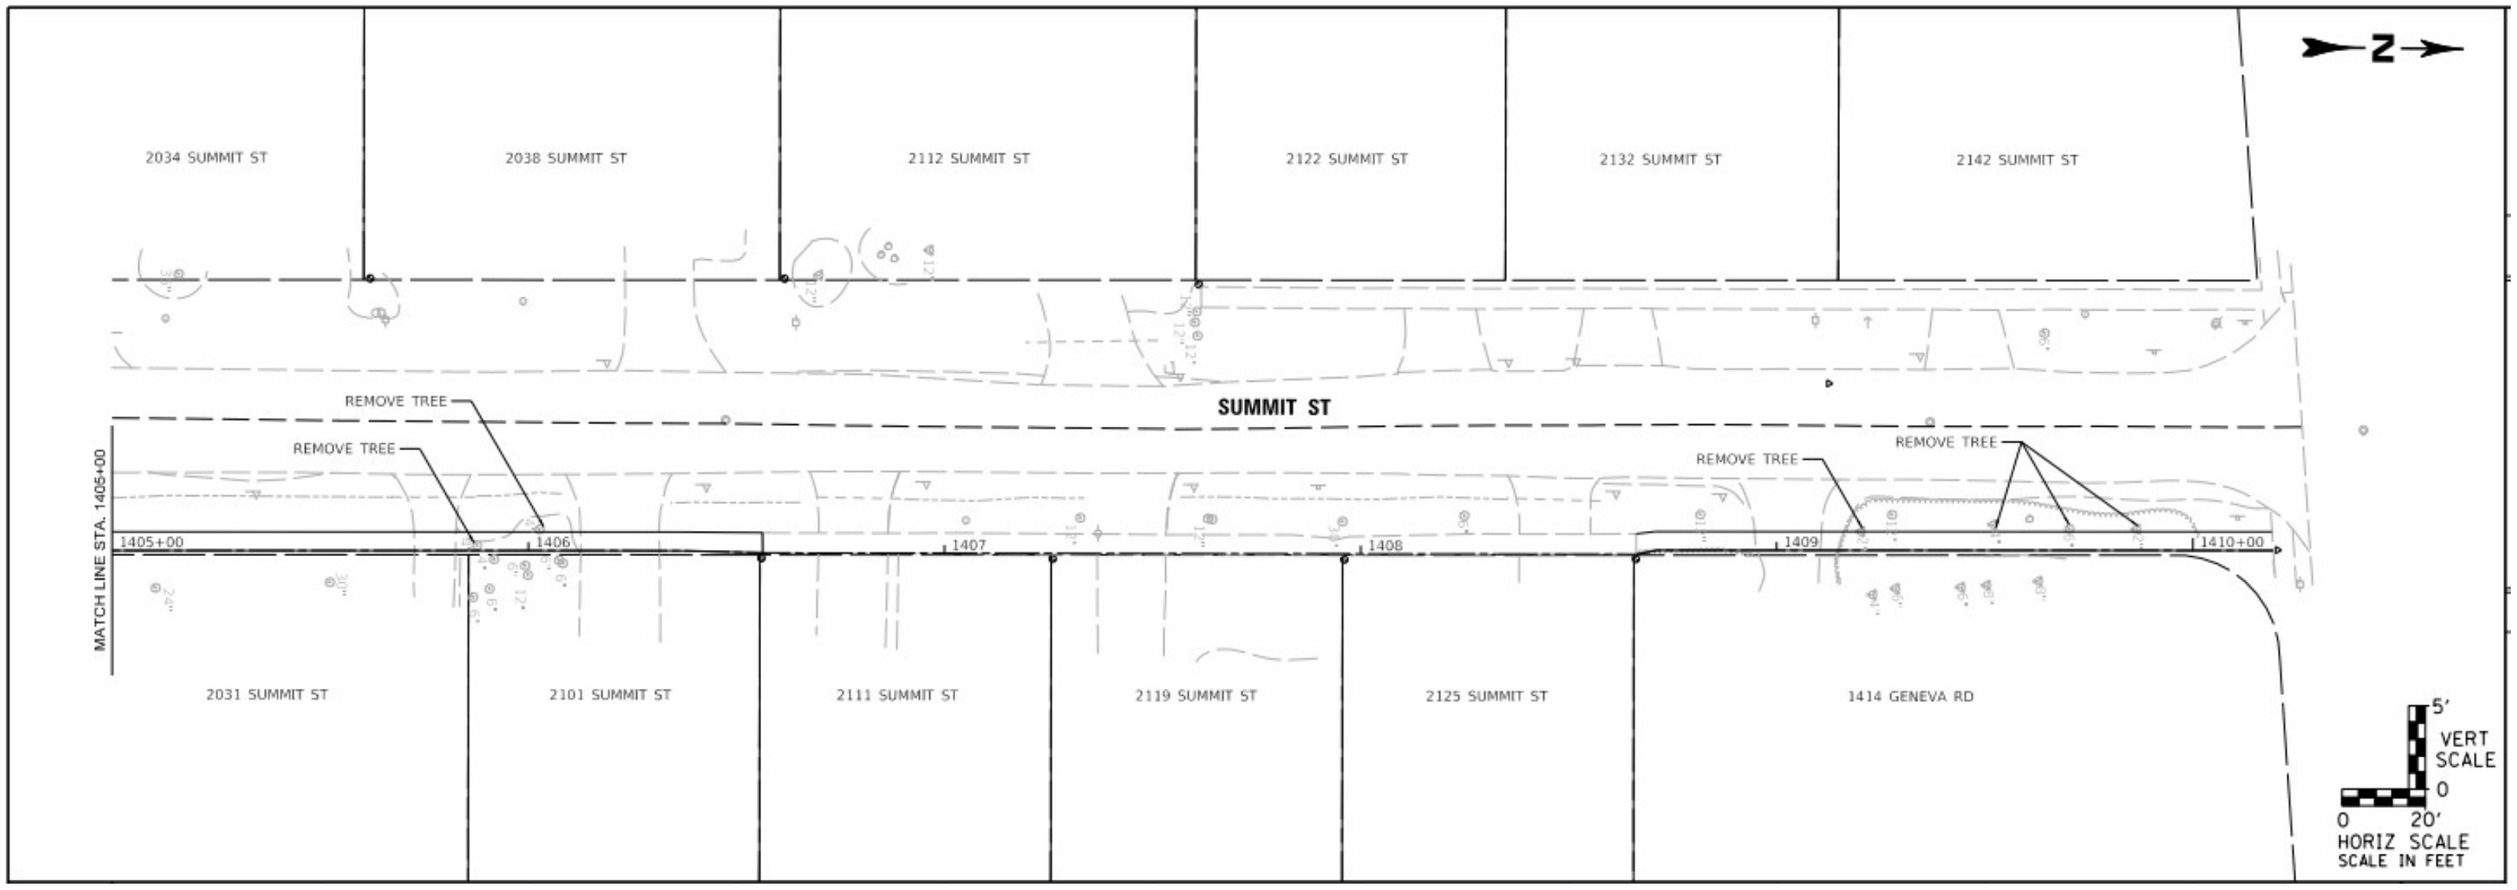
N
2034 SUMMIT ST
2038 SUMMIT ST
2112 SUMMIT ST
2122 SUMMIT ST
2132 SUMMIT ST
2142 SUMMIT ST
SUMMIT ST
REMOVE TREE
REMOVE TREE
REMOVE TREE
REMOVE TREE
MATCH LINE STA. 1405+00
1405+00
1406
1407
1408
1409
1410+00
2031 SUMMIT ST
2101 SUMMIT ST
2111 SUMMIT ST
2119 SUMMIT ST
2125 SUMMIT ST
1414 GENEVA RD
5'
VERT SCALE
0
0
20'
HORIZ SCALE
SCALE IN FEET